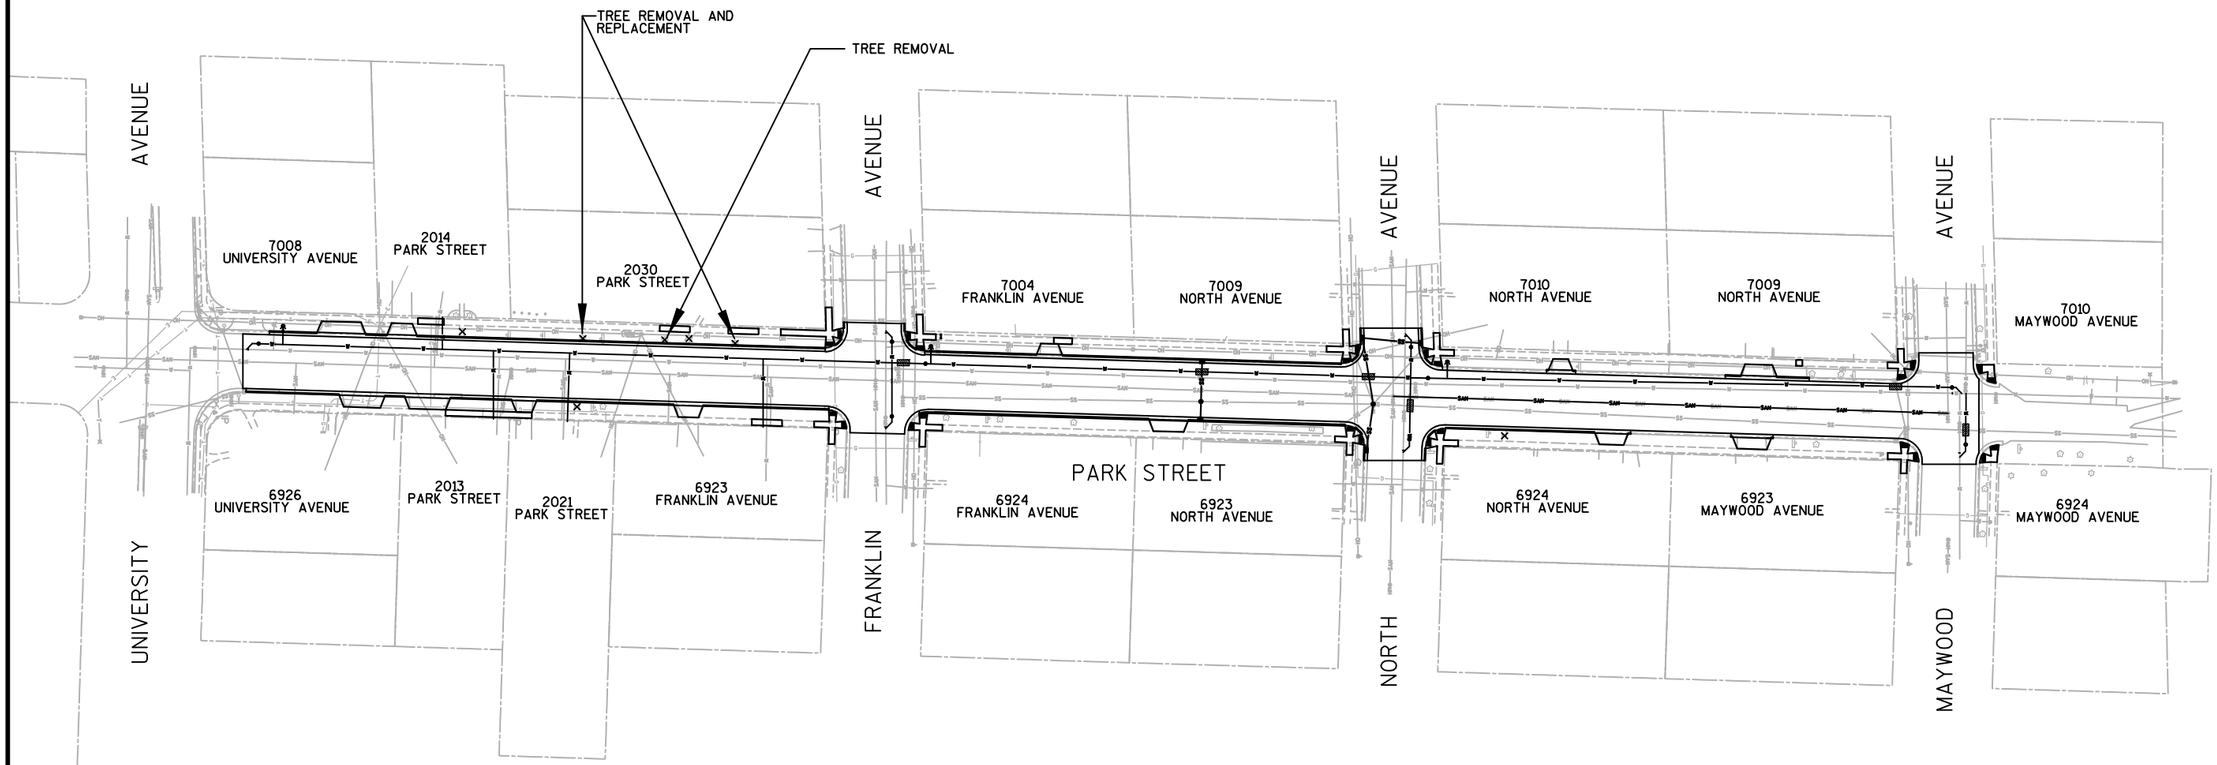

NOTE: BOLD LINES REPRESENT AREAS OF REPLACEMENT

N

SCALE, FEET 0 50 100

NO.	REVISIONS	DATE:

DATE: JAN 2009
DES BY: TGS CHK BY: MHB

RECORD DRAWING
BY:
DATE:
CONTRACTOR:

PARK STREET RECONSTRUCTION
PROJECT 08-132

PROJECT OVERVIEW

CITY OF MIDDLETON
DANE COUNTY, WISCONSIN

STRAND ASSOCIATES, INC.
ENGINEERS

SHEET
A

JOB NO. 1024.019

S:\MAD\1000--1099\1024\019\Micros\Plan\Resident Info Exhibit.dgn $USER$ $DATE$ $TIME$