REZONE MAP

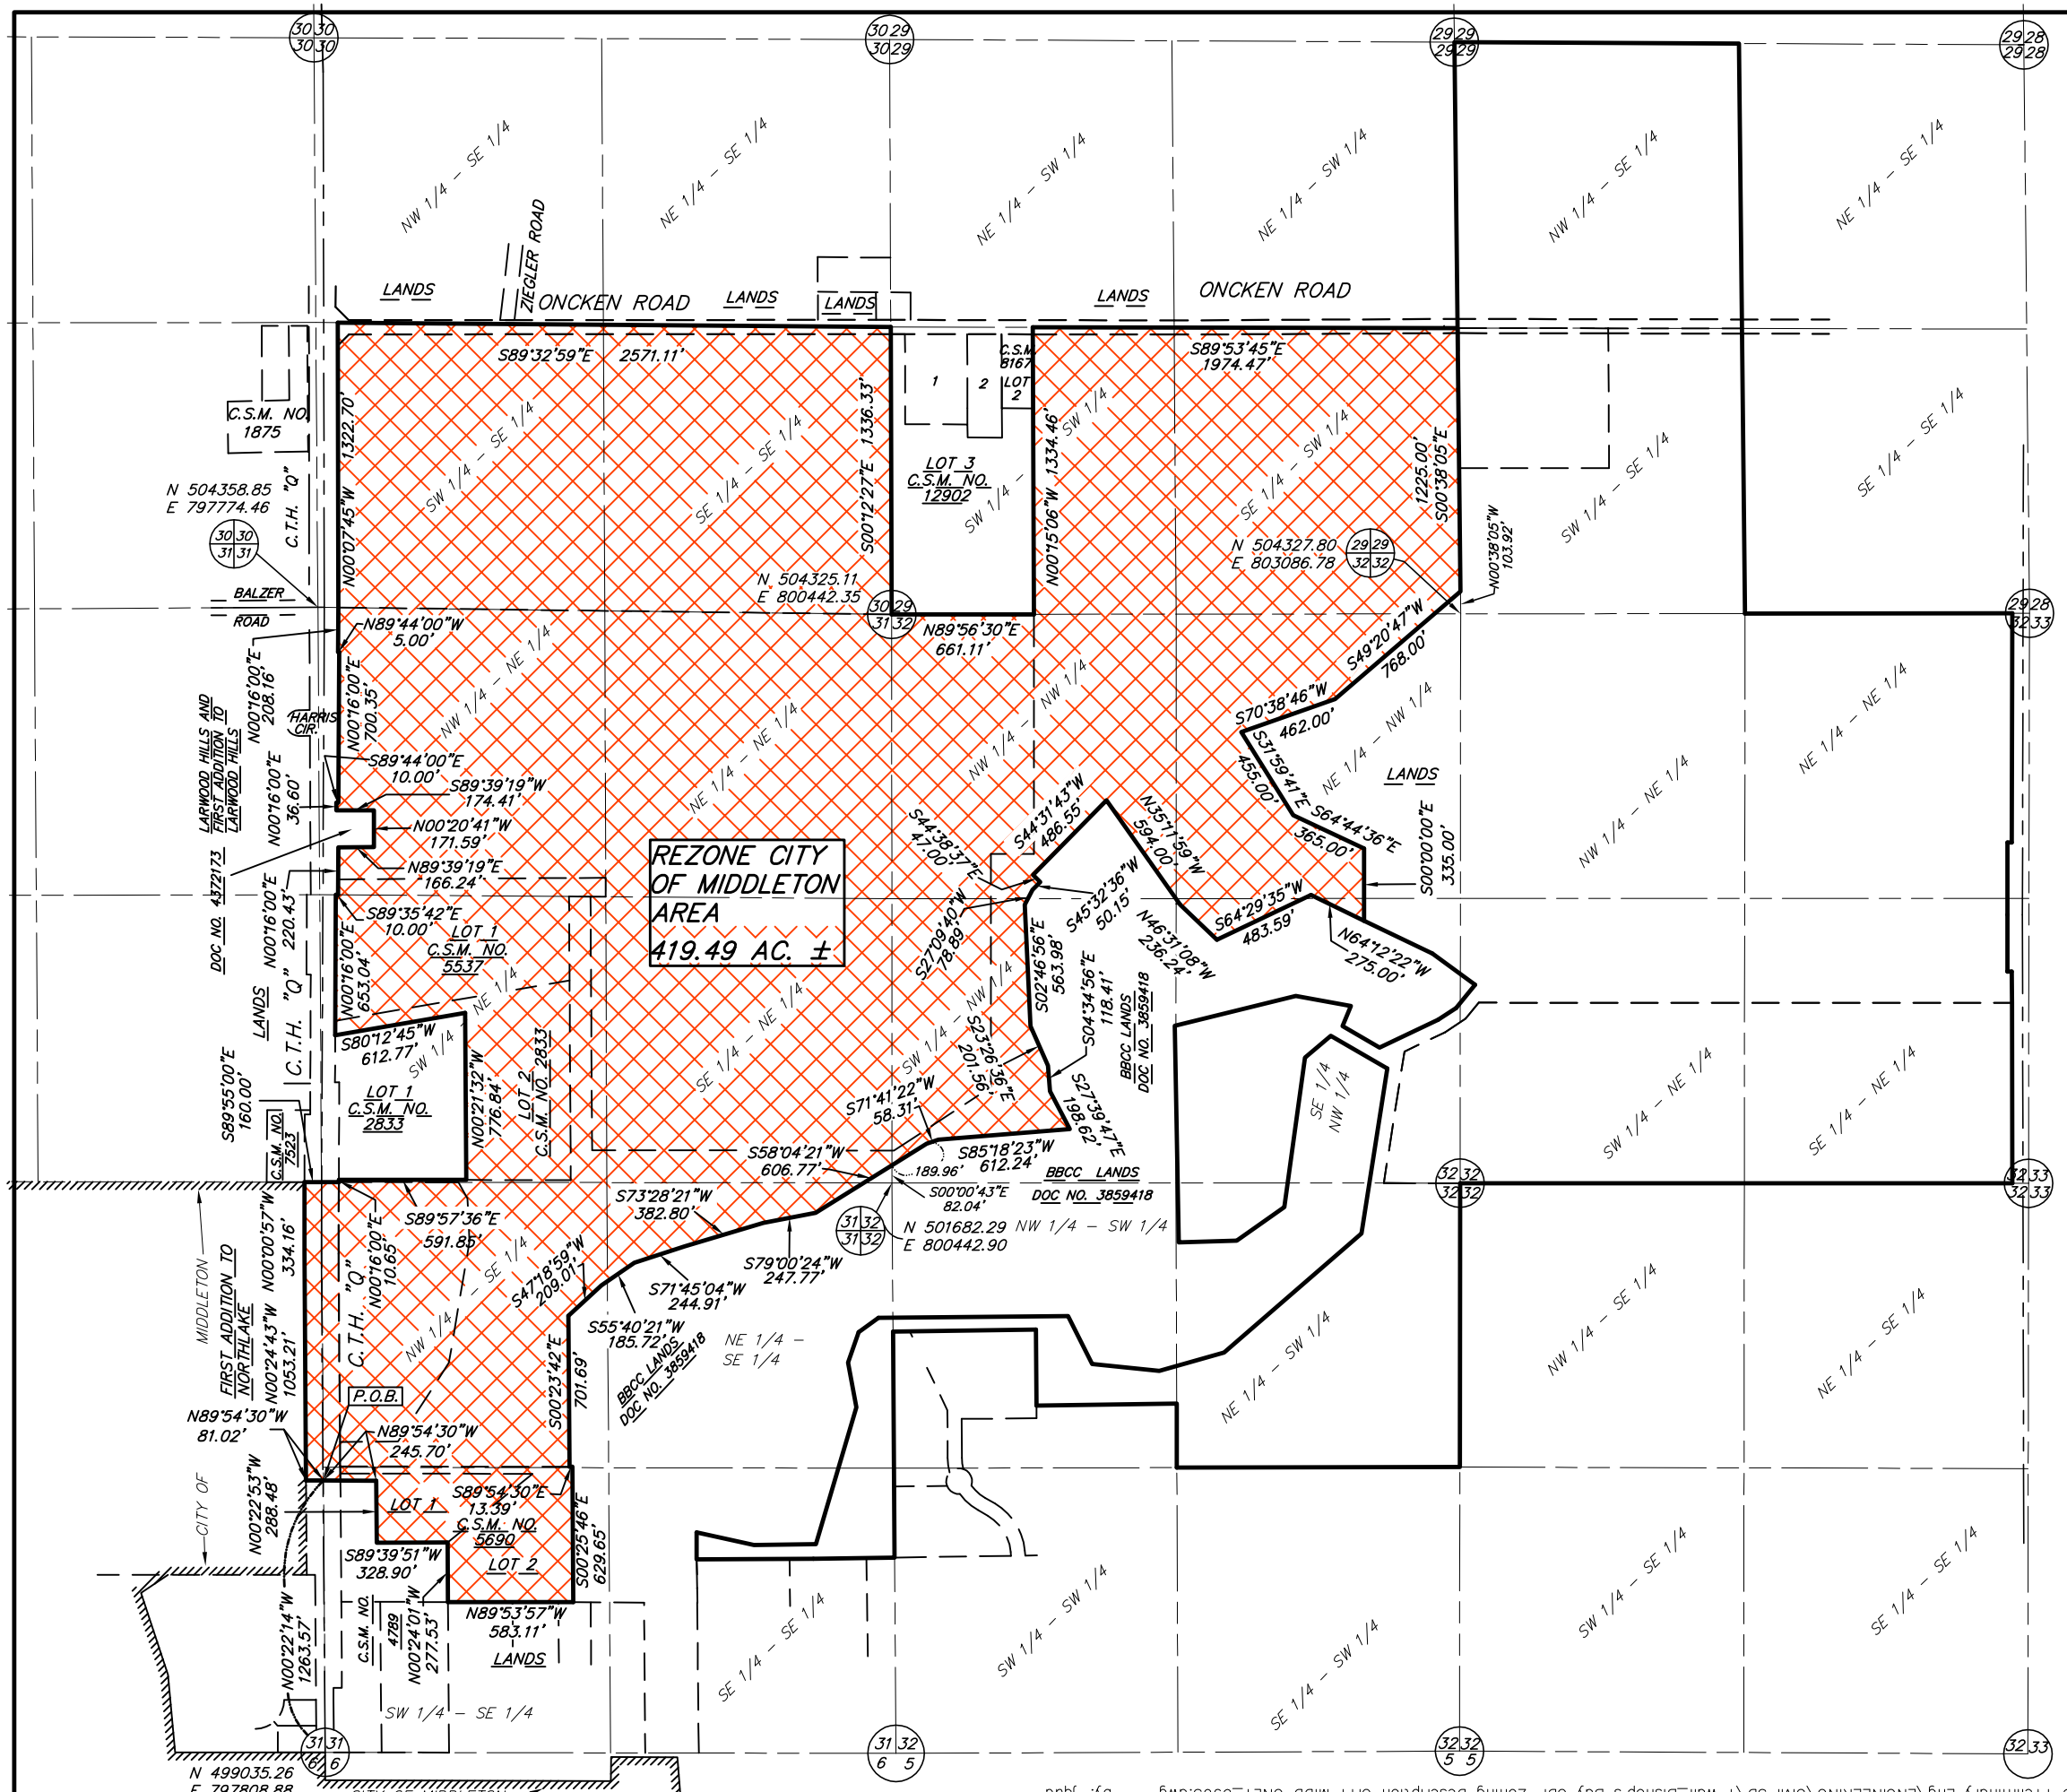

BEARINGS AND COORDINATES SHOWN ARE REFERENCED TO THE DANE CO. COORDINATE SYSTEM

SCALE: 1"=800'

GRAPHIC SCALE FEET

0 400 800

SHEET	1 OF 1
SCALE	1"=800'
CHECKED	JQUA
DRAFTER	JQUA
FILE	BOTTOM
DATE	11/17/10
JOB NO.	3586486.00
REVISIONS	

vierbicher
planners | engineers | advisors
REEDSBURG - MADISON - PRAIRIE DU CHIEN
999 Fourier Drive, Suite 201 Madison, Wisconsin 53717
Phone: (608) 826-0532 Fax: (608) 826-0530

17 Nov 2010 – 2:58p M:\T Wall\03209696S_Bishops Bay\Element 5-Preliminary Eng\ENGINEERING\Civil 3D\T Wall_Bishop's Bay CDP Zoning Description CITY MIDD ONLY_6965.dwg by: jqua